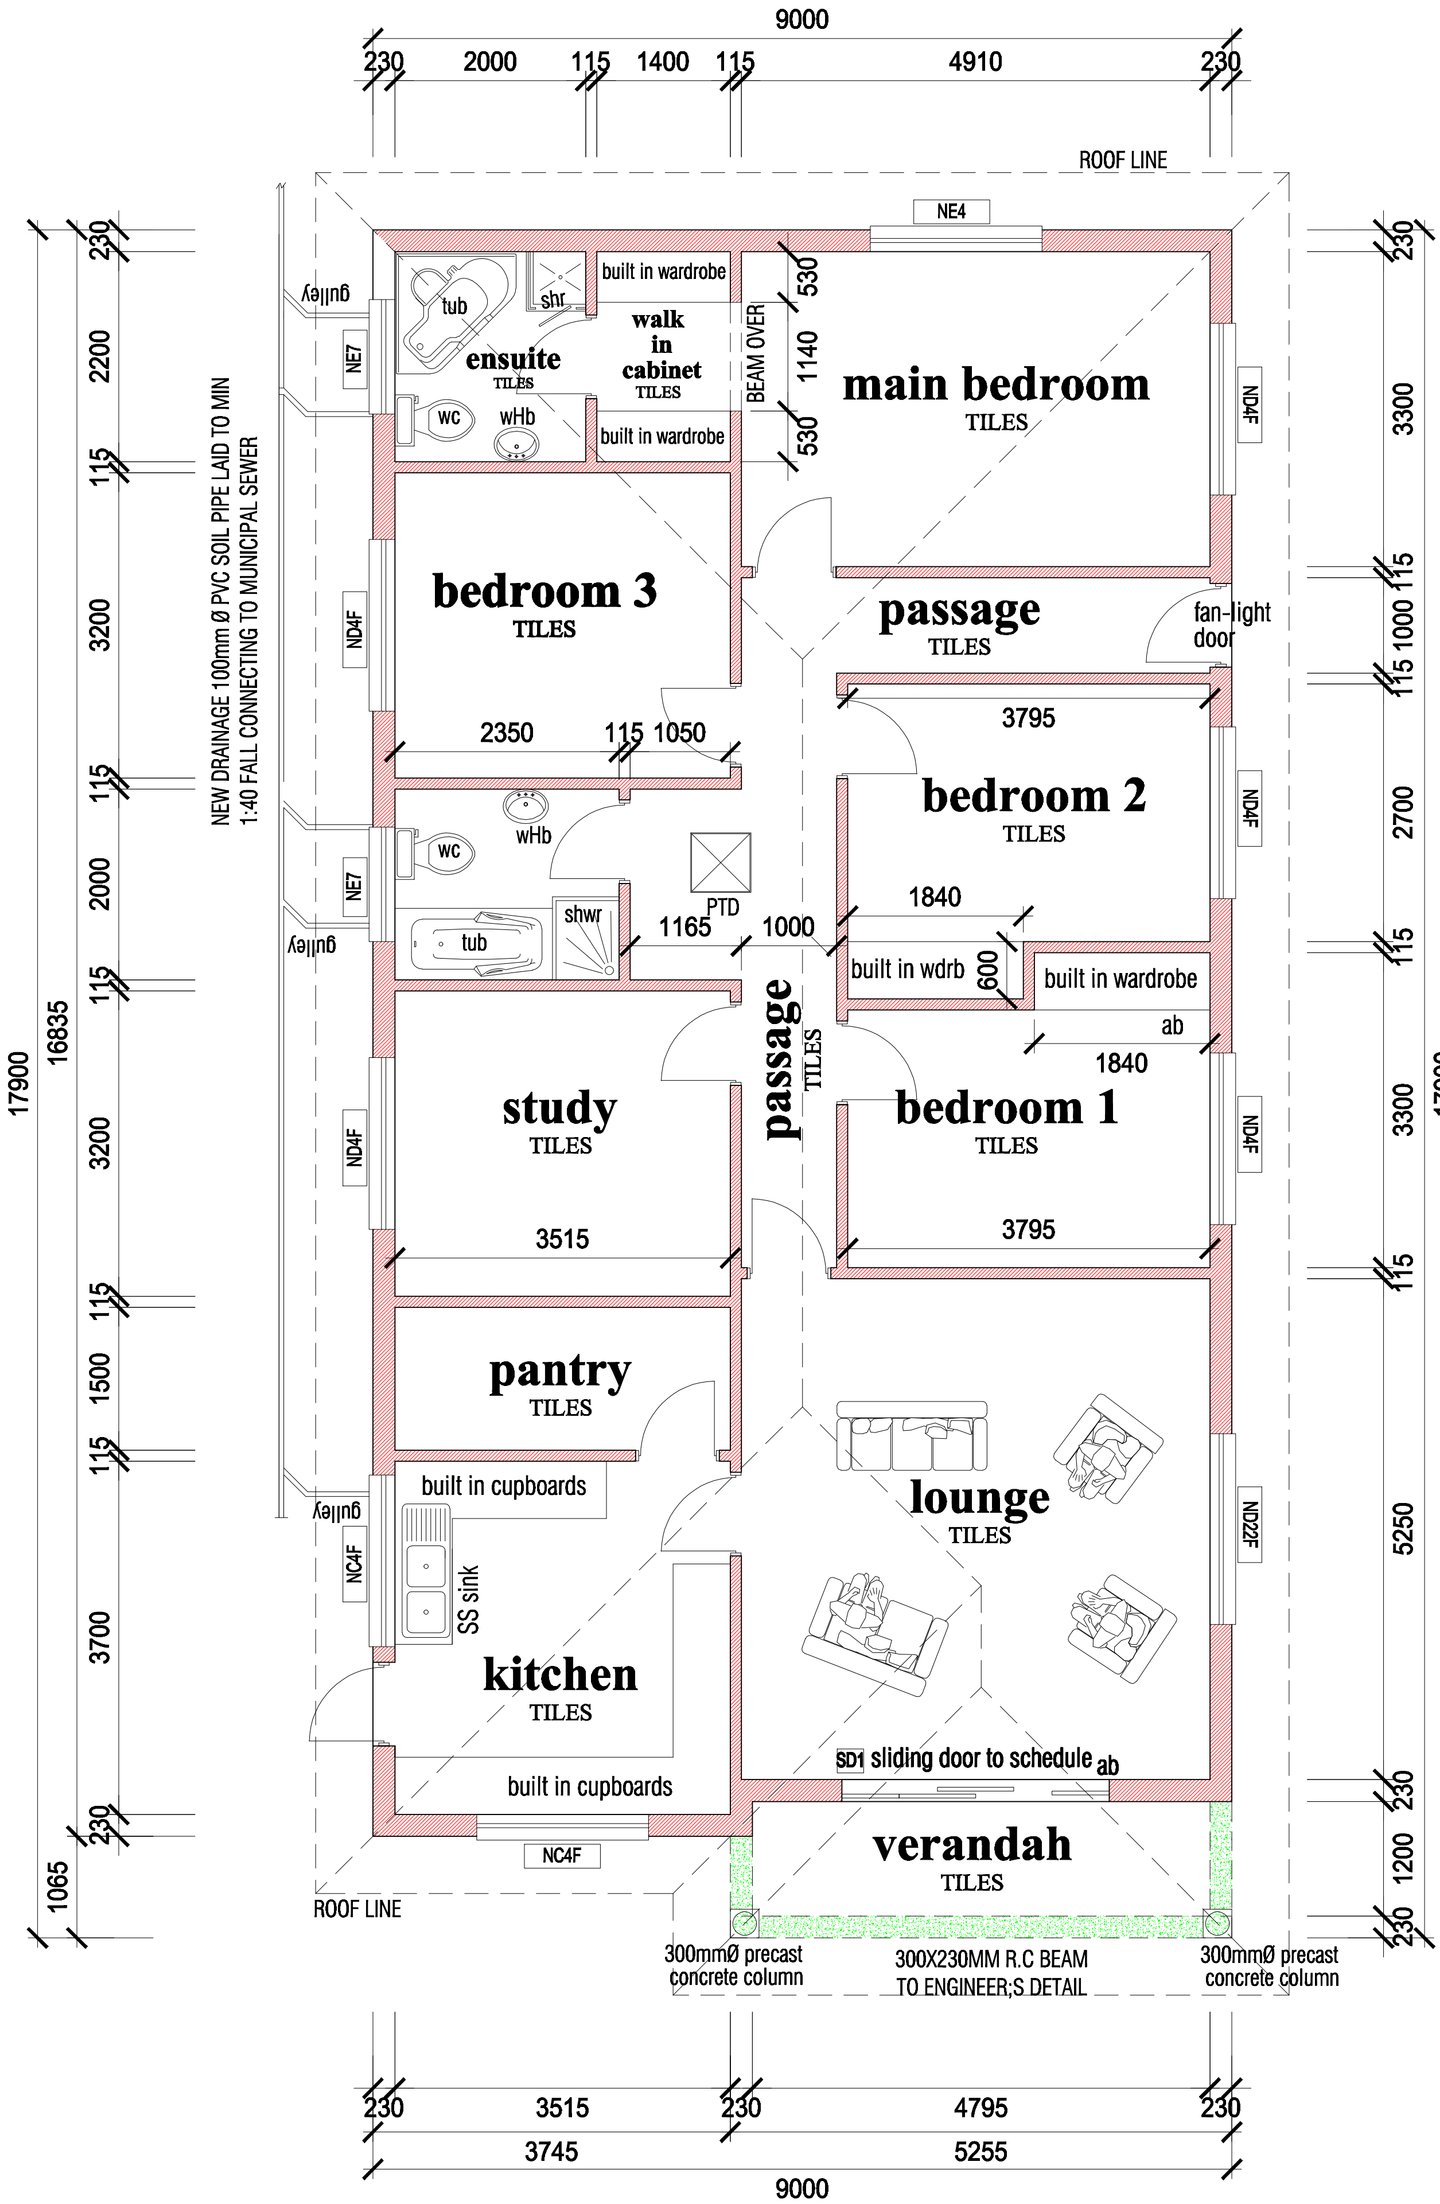

FLOOR PLAN

SCALE 1:100 , TOTAL AREA: 154 sqm